This drawing is the copyright of Roberts Limbrick Ltd and should not be reproduced in whole or in part or used in any manner whatsoever without their written permission.

Do Not scale off this drawing, use only figured dimensions and report any discrepancies or omissions to the Architect immediately.

rev.	date	description

EAST ELEVATION (TO NEWHAVEN ROAD)

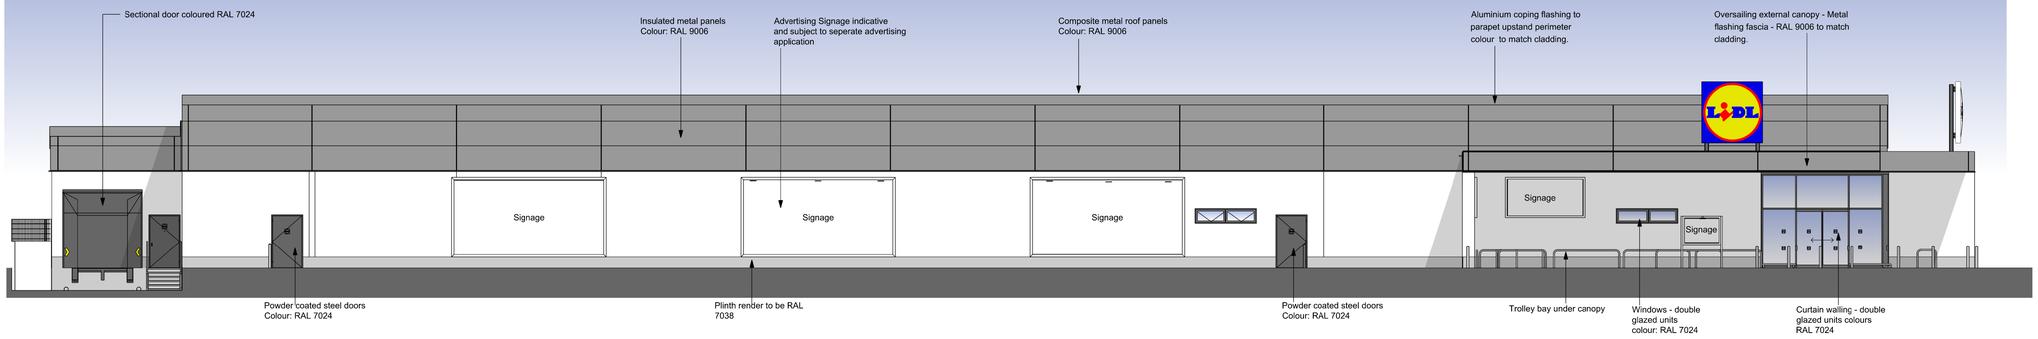

WEST ELEVATION (TO A38)

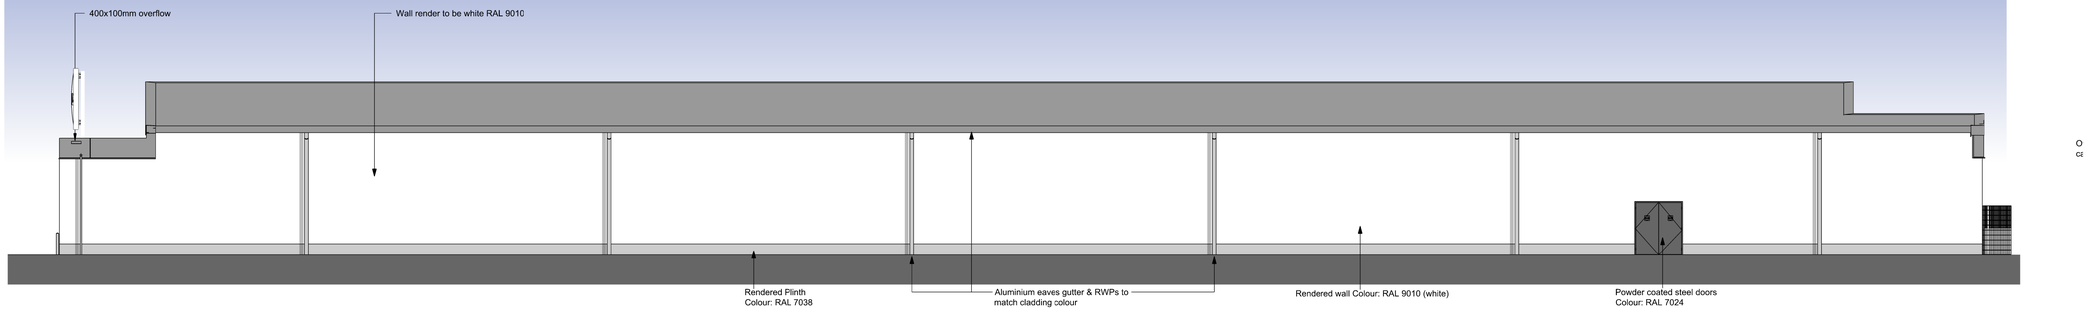

NORTH ELEVATION

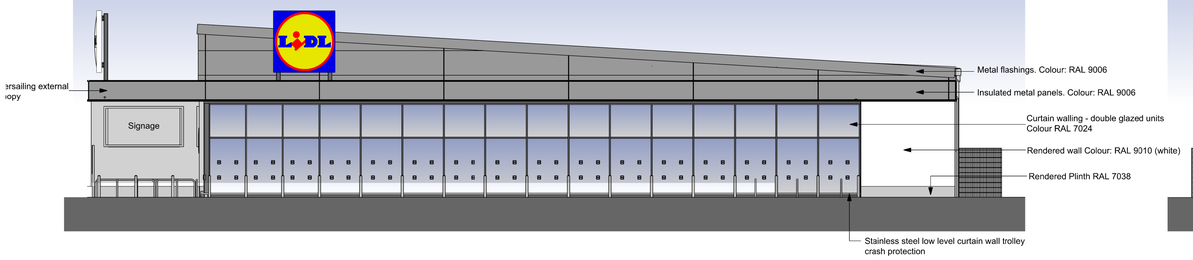

SOUTH ELEVATION (TO NAAS LANE)

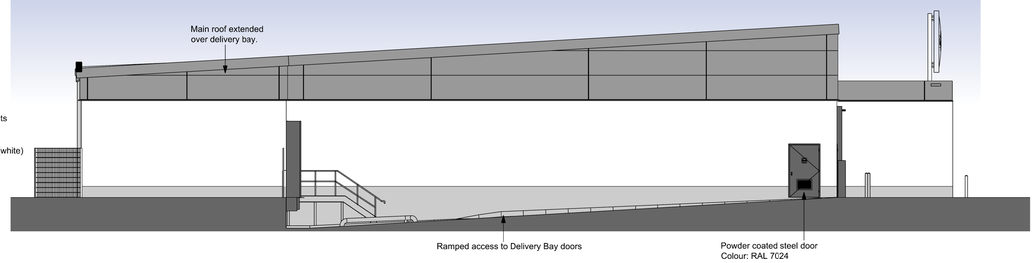

Roberts Limbrick ARCHITECTS

project

PROPOSED FOOD STORE
PLOT J, NEWHAVEN ROAD
KINGSWAY
GLOUCESTER

client

RobertHitchins
The Complete Development Solution

drawing

Proposed Elevations
-
-
-

status

PLANNING

ROBERTS LIMBRICK LTD

The Carriage Building, Bruton Way, Gloucester, GL1 1DG

The Estates Office, 25 - 26 Gold Tops, Newport, NP20 4PG

T. 03333 405 500
mail@robertslimbrick.com
www.robertslimbrick.com

Registered Office : England No. 06658029

scale 1/125 @ A1

date NOV 2018 **author** OA

project	drg no.	rev.
8737	/ PL05	-